



1- PRE-WIRED TABLES TYPE T01 & T02 IN NURSING TEACHING LAB

SCALE: 1" = 1'-0"

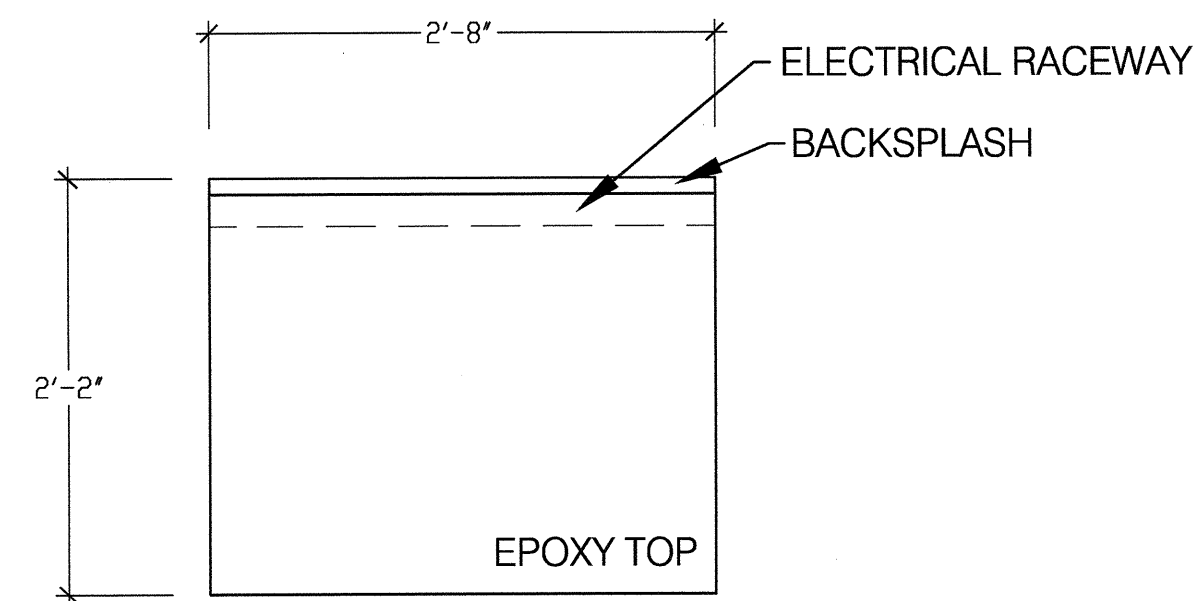


PLAN VIEW

A PRE-WIRED TABLES
TYPE T01 & T02

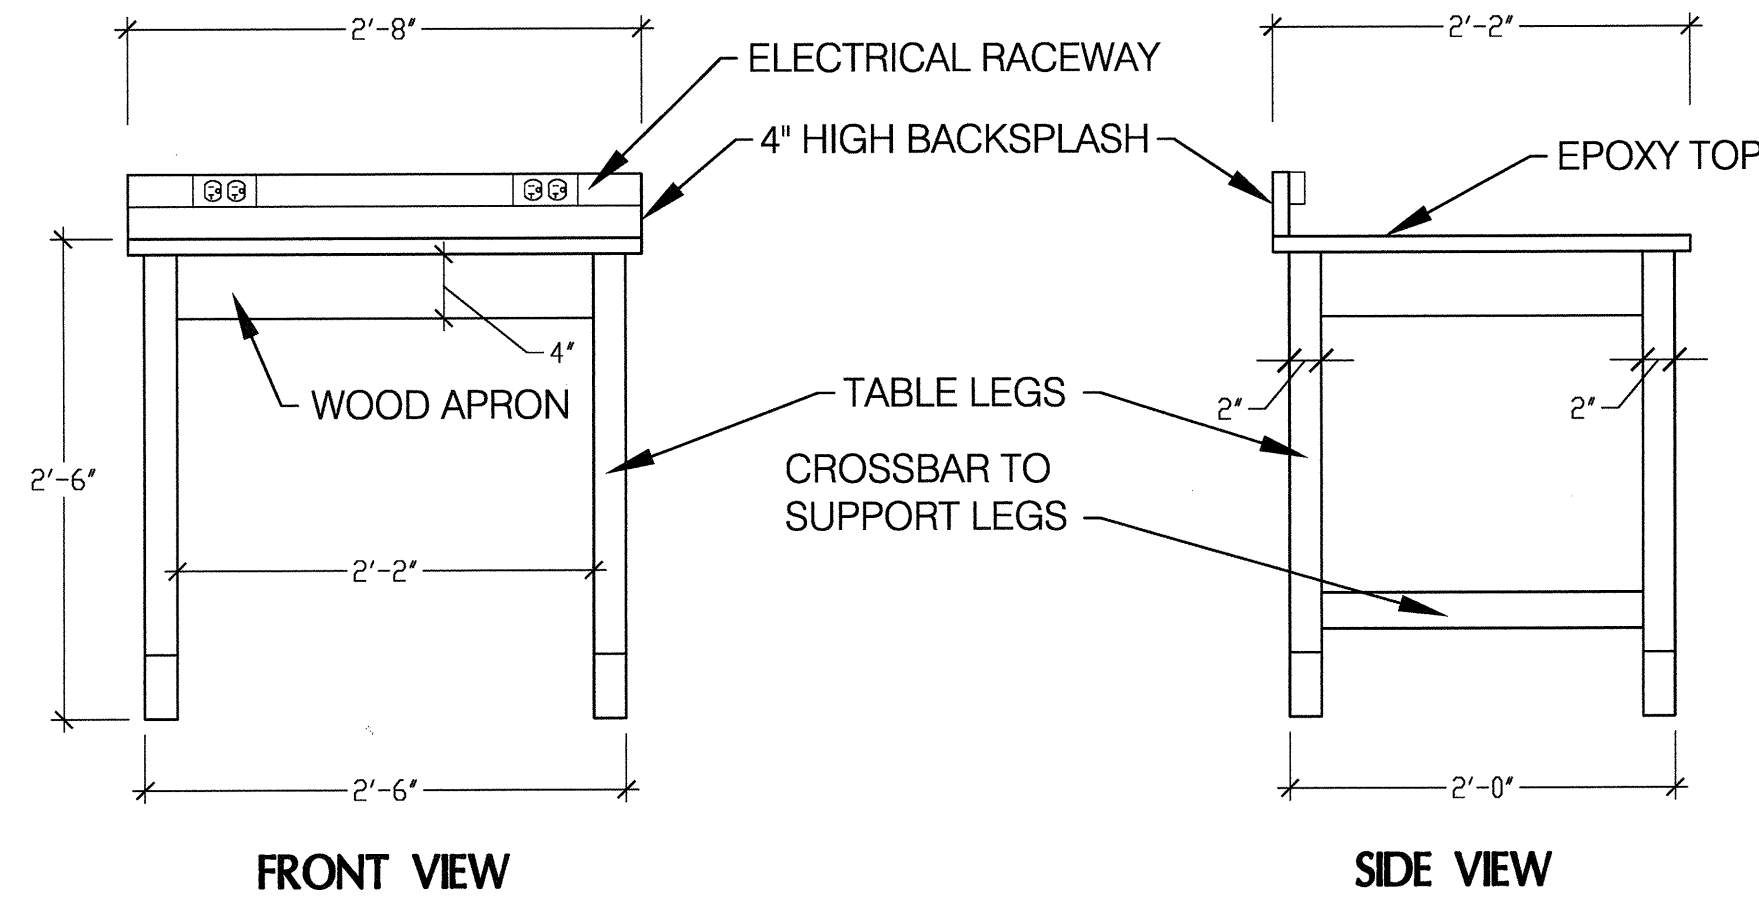

FRONT VIEW

B PRE-WIRED TABLE TYPE T01

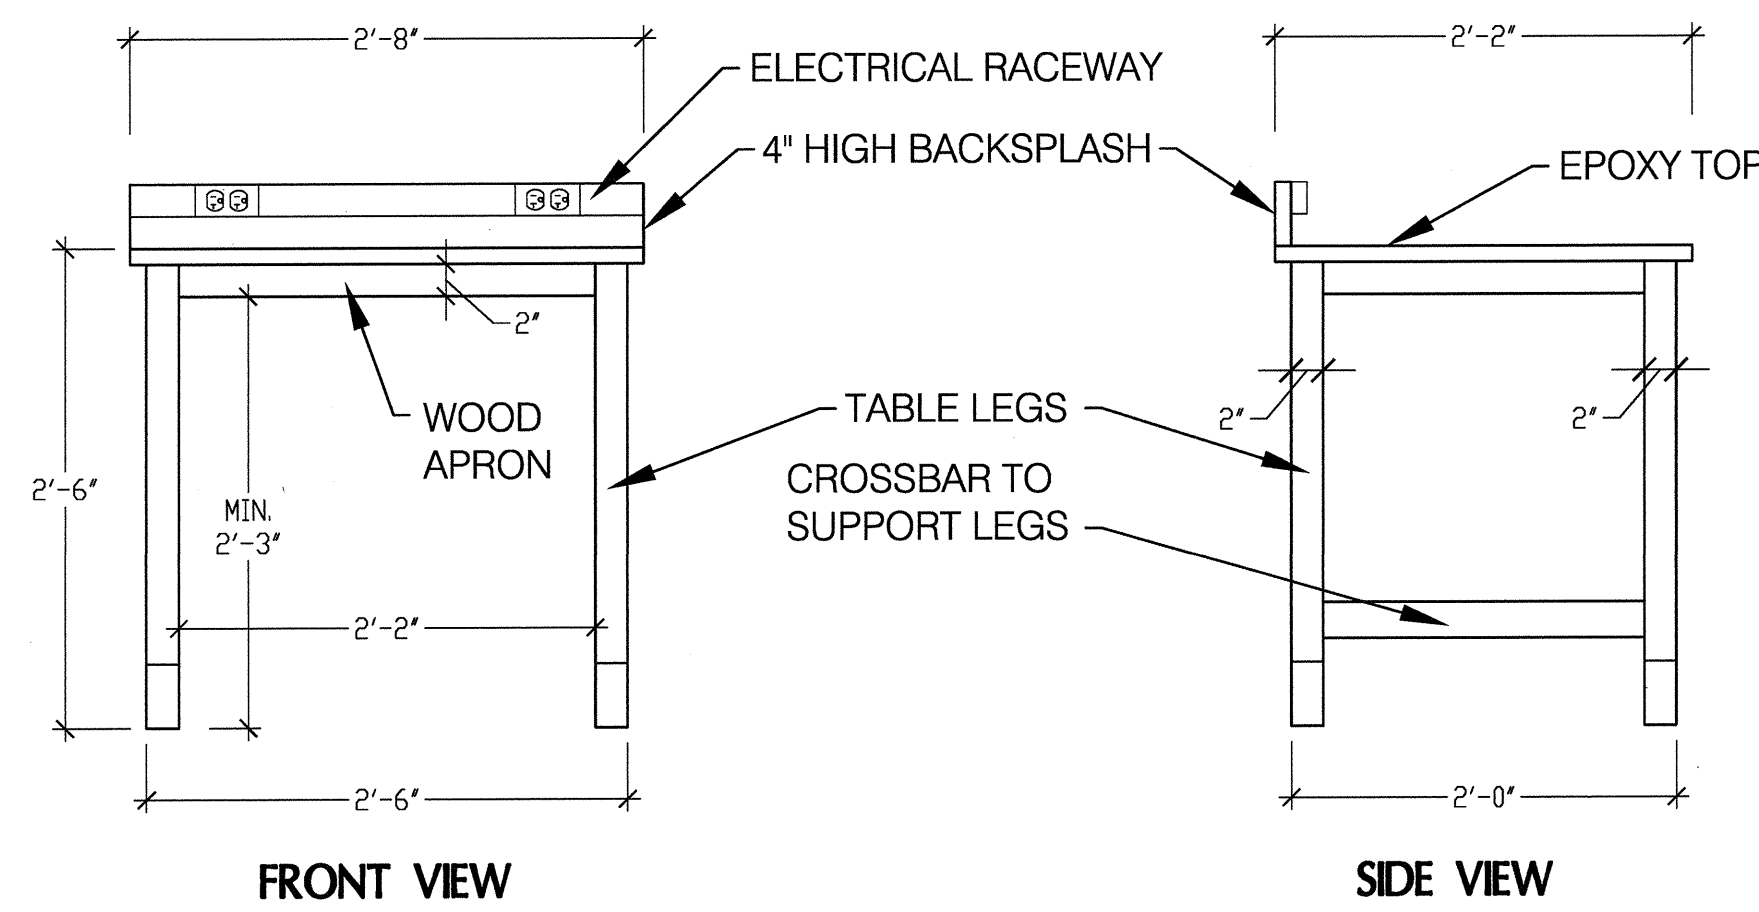

FRONT VIEW

C PRE-WIRED TABLE TYPE T02
ADA COMPLIANT


NOTES:

PRE-WIRED TABLES. PROVIDE ELECTRICAL RACEWAY TO BE MOUNTED ON 4" HIGH BACKSPLASH, RECEPTACLES, RECEPTACLE BOX, FACE PLATE & 8 FEET EXTENSION CORD WITH PLUG.

CROSSBARS TO SUPPORT LEGS SHALL BE PROVIDED ON THE SIDES AND BACK OF TABLES.


2- PRE-WIRED TABLES TYPE T03 & T04 IN BIOLOGY #2 TEACHING LAB

SCALE: 1" = 1'-0"

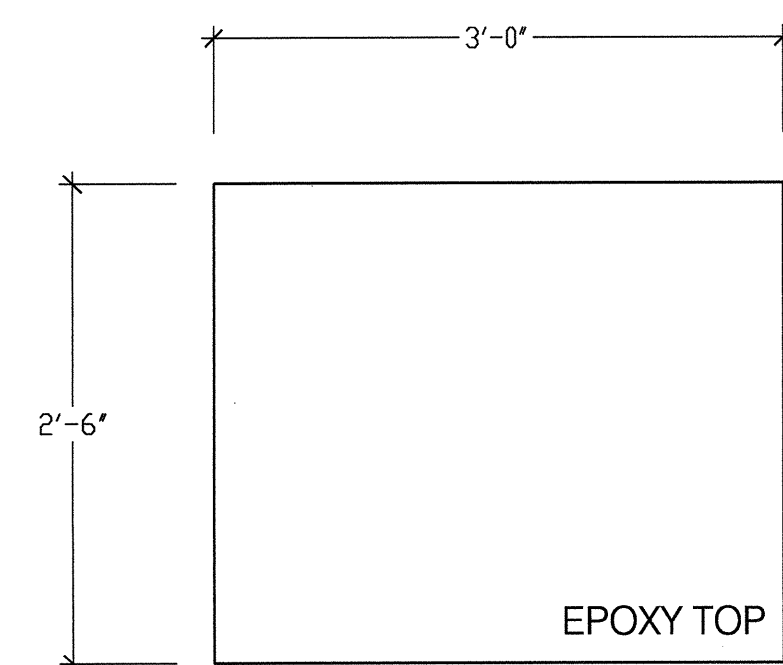


PLAN VIEW

A PRE-WIRED TABLES
TYPE T03 & T04

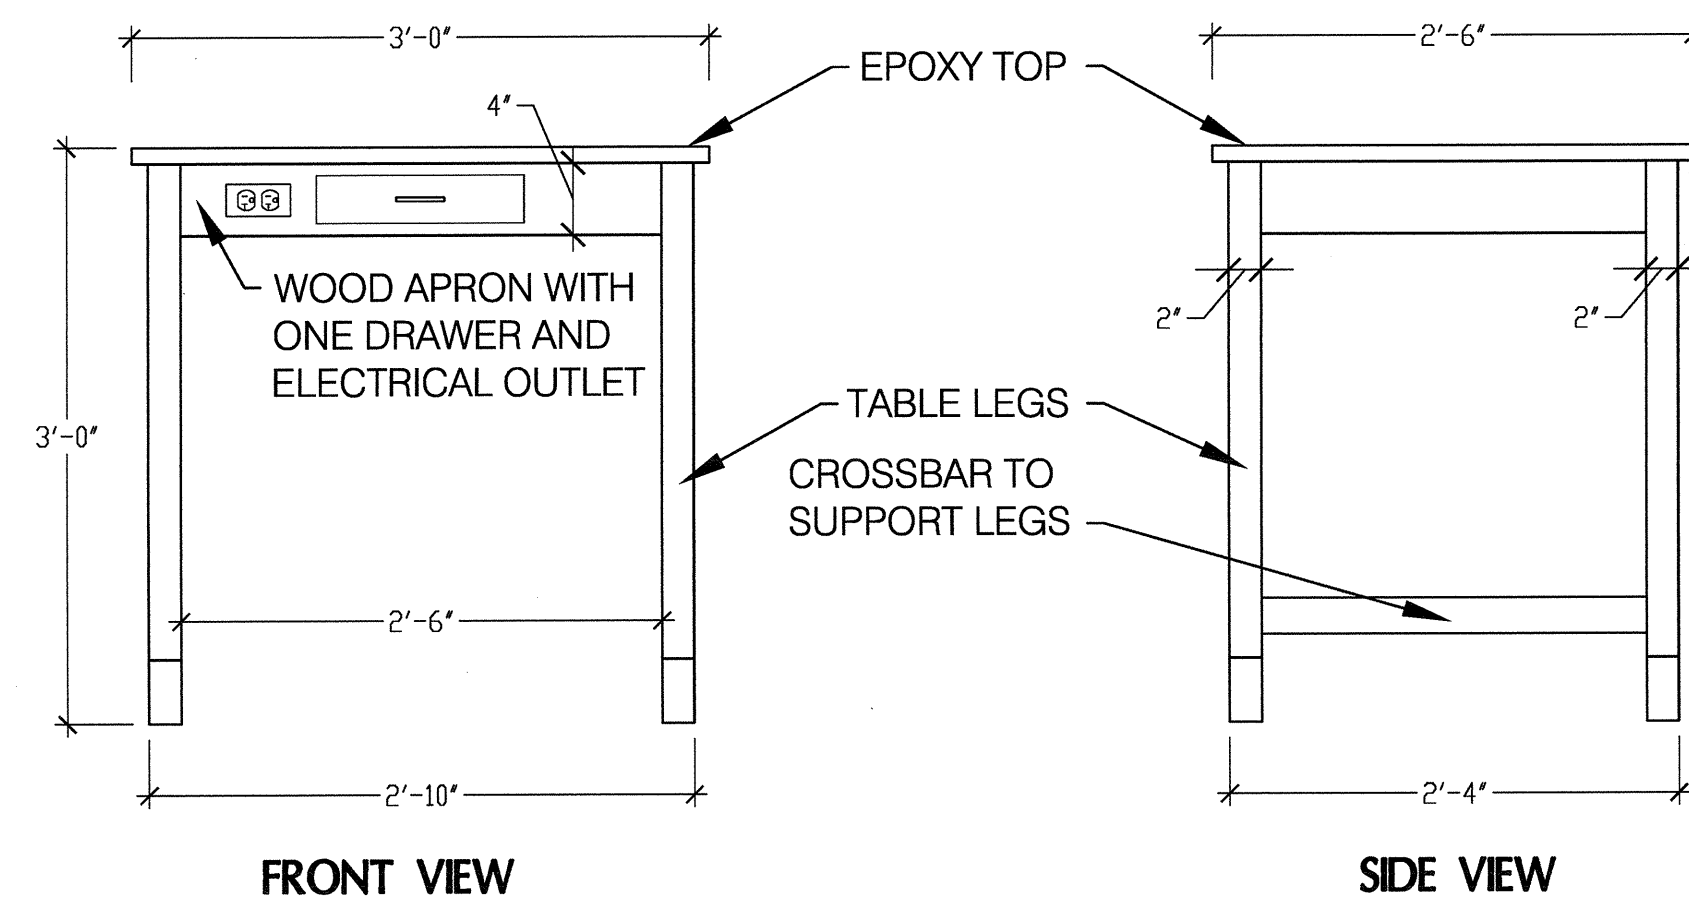

FRONT VIEW

B PRE-WIRED TABLE TYPE T03

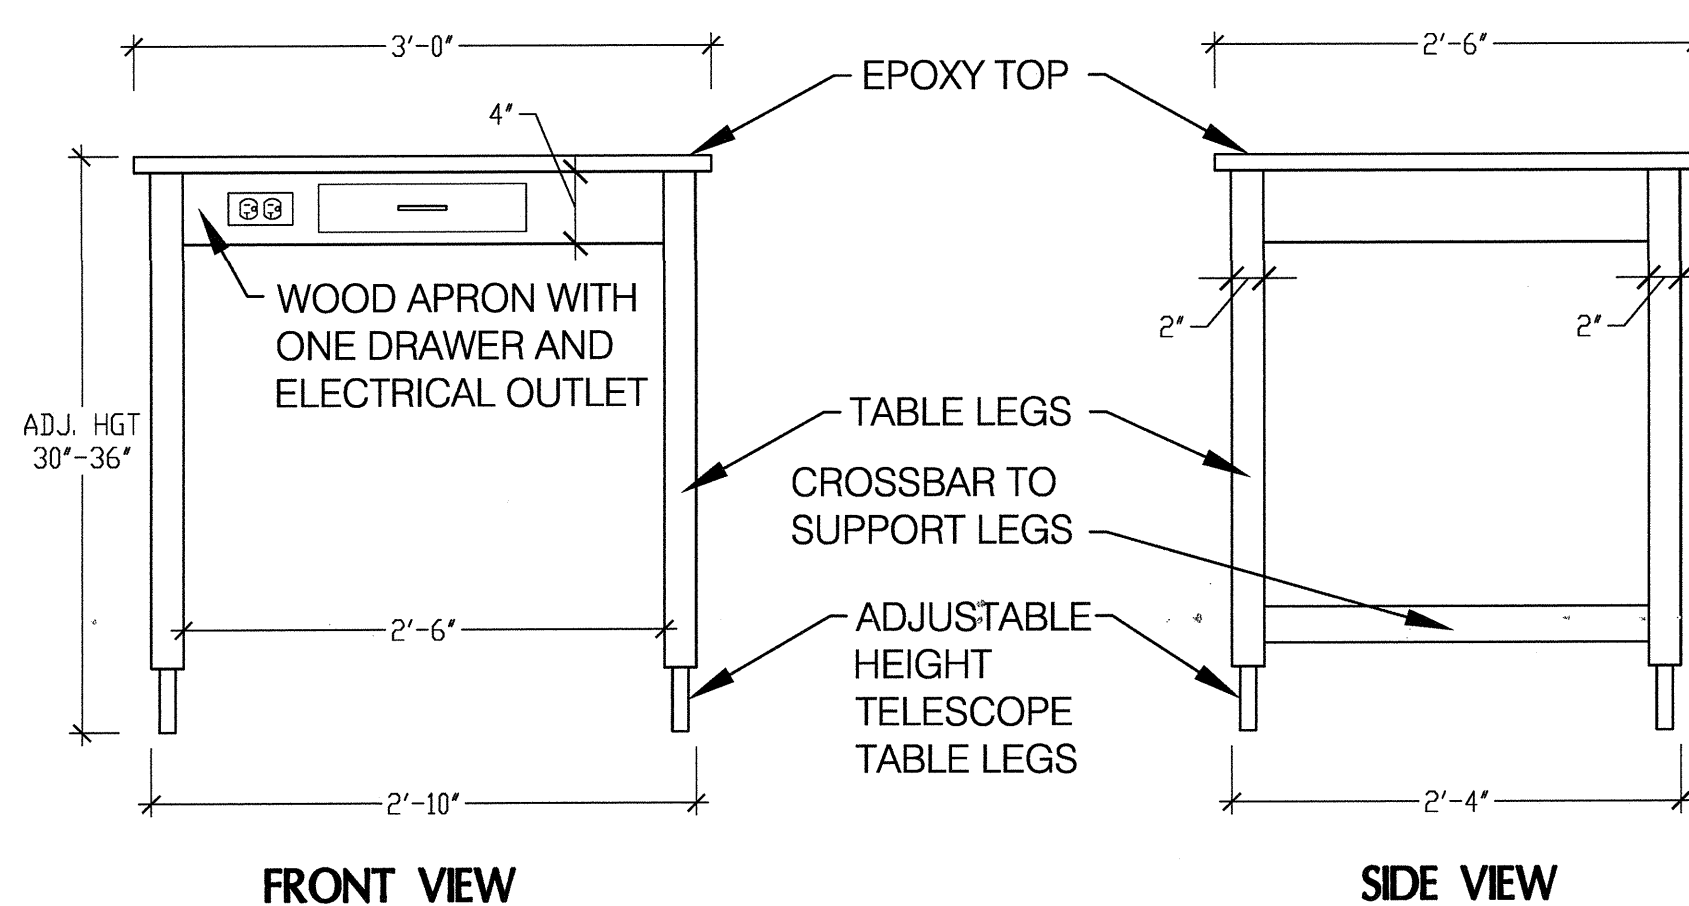

FRONT VIEW

C PRE-WIRED TABLE TYPE T04
ADA COMPLIANT


NOTES:

PRE-WIRED TABLES. PROVIDE ELECTRICAL RECEPTACLES, RECEPTACLE BOX, FACE PLATE & 8 FEET EXTENSION CORD WITH PLUG.

CROSSBARS TO SUPPORT LEGS SHALL BE PROVIDED ON THE SIDES AND BACK OF TABLES.

3- PRE-WIRED TABLES TYPE T05 & T09 IN CHEMISTRY / PHYSICS TEACHING LAB

SCALE: 1" = 1'-0"

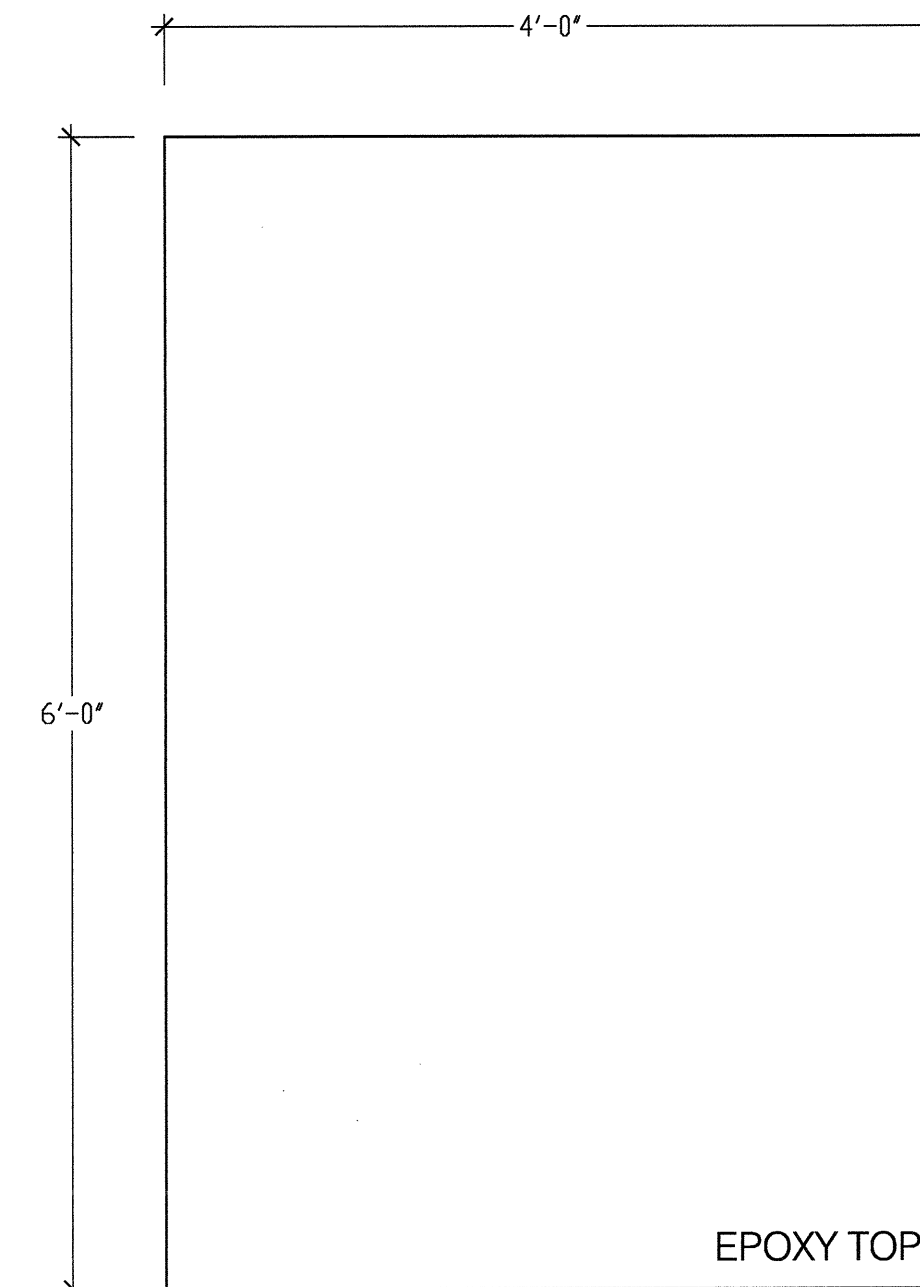


PLAN VIEW

A PRE-WIRED TABLES
TYPE T05 & T09

NOTES:


PRE-WIRED TABLES. PROVIDE ELECTRICAL RECEPTACLES, RECEPTACLE BOX, AND FACE PLATE ON BOTH SIDES OF THE TABLES WITH ONE 8 FEET EXTENSION CORD WITH PLUG.

CROSSBARS TO SUPPORT LEGS SHALL BE PROVIDED ON THE SIDES OF TABLES ONLY. ONE SUPPORT CROSSBAR MAY BE PROVIDED IN THE CENTER TO CONNECT BOTH SIDE CROSSBARS IF NECESSARY.

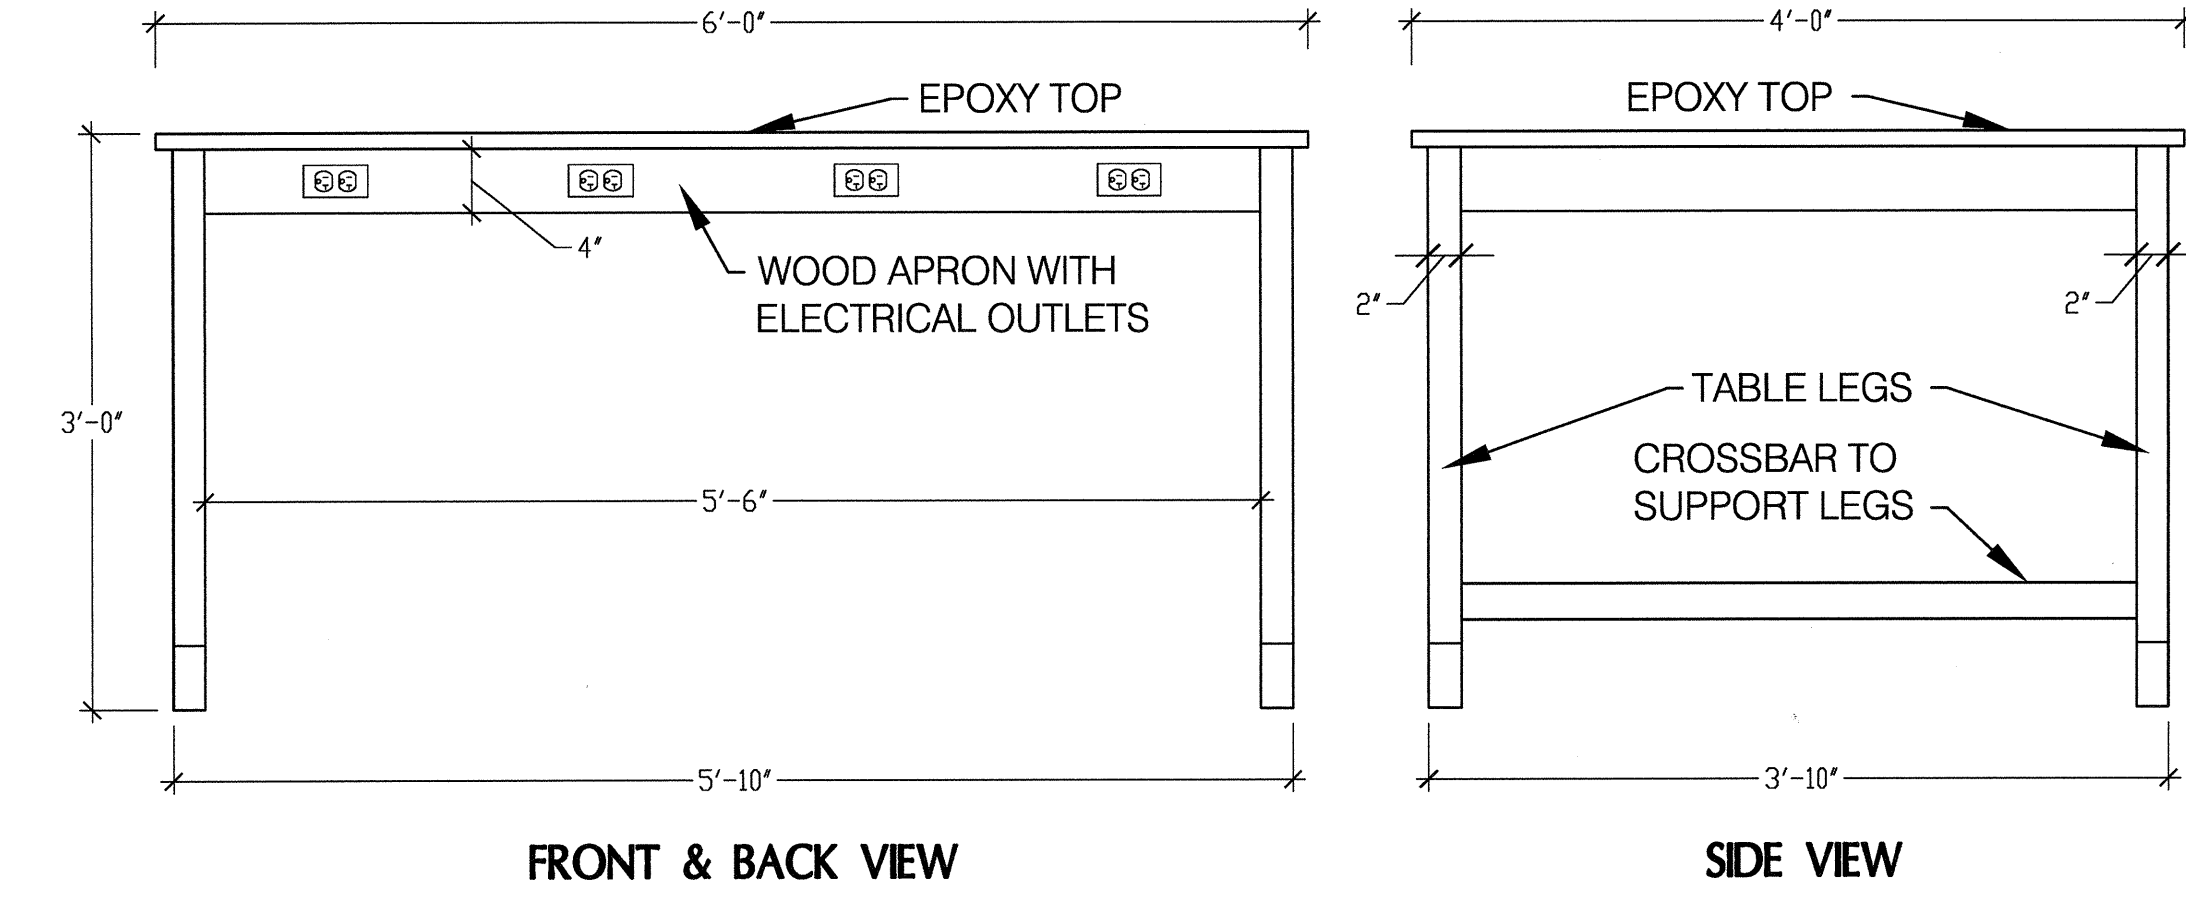

FRONT & BACK VIEW

B PRE-WIRED TABLE TYPE T05

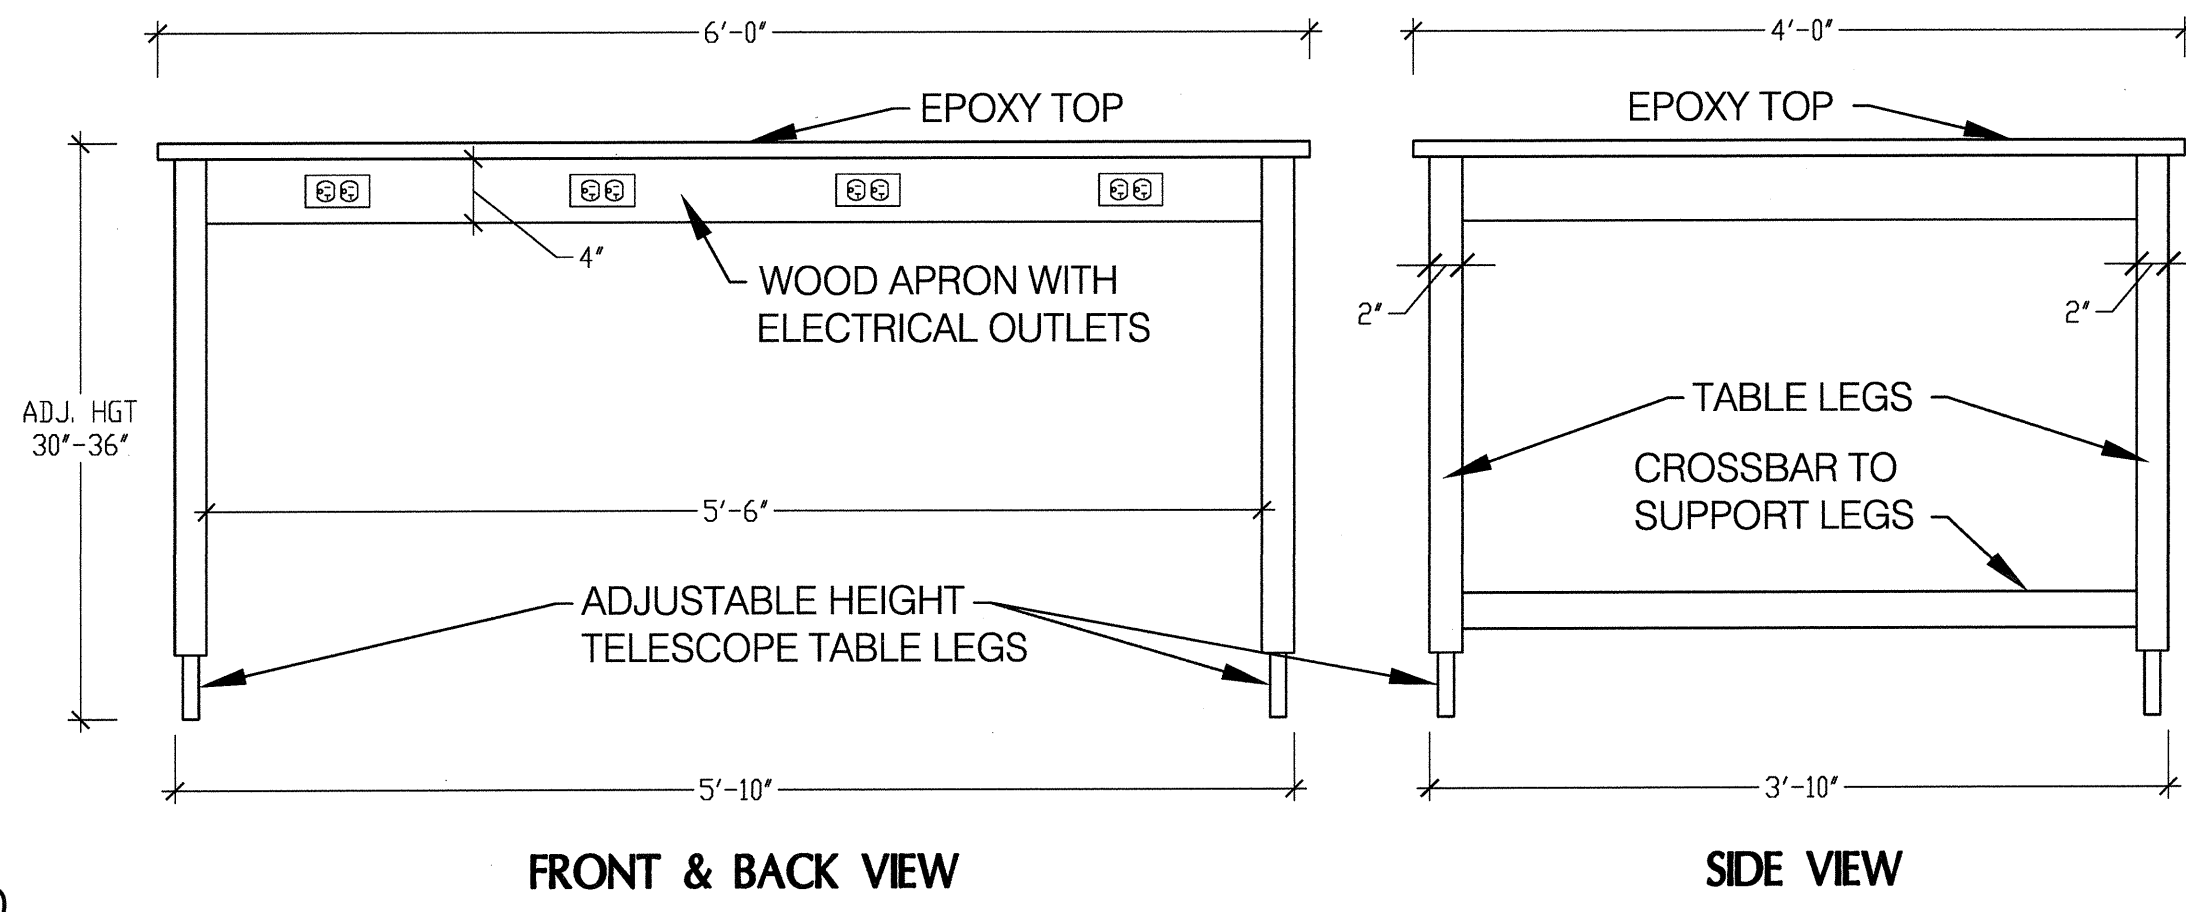


FRONT & BACK VIEW

C PRE-WIRED TABLE TYPE T09
ADA COMPLIANT


4- PRE-WIRED TABLES TYPE T08 IN NURSING TEACHING LAB

SCALE: 1" = 1'-0"

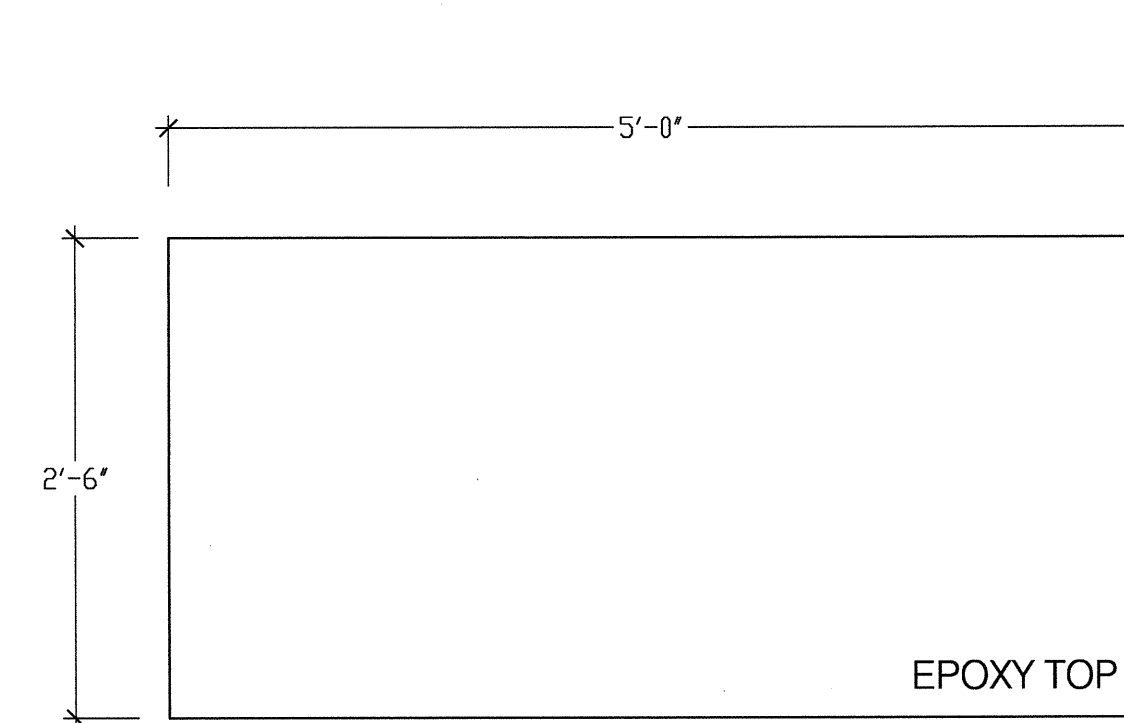


PLAN VIEW

A PRE-WIRED TABLE TYPE T08

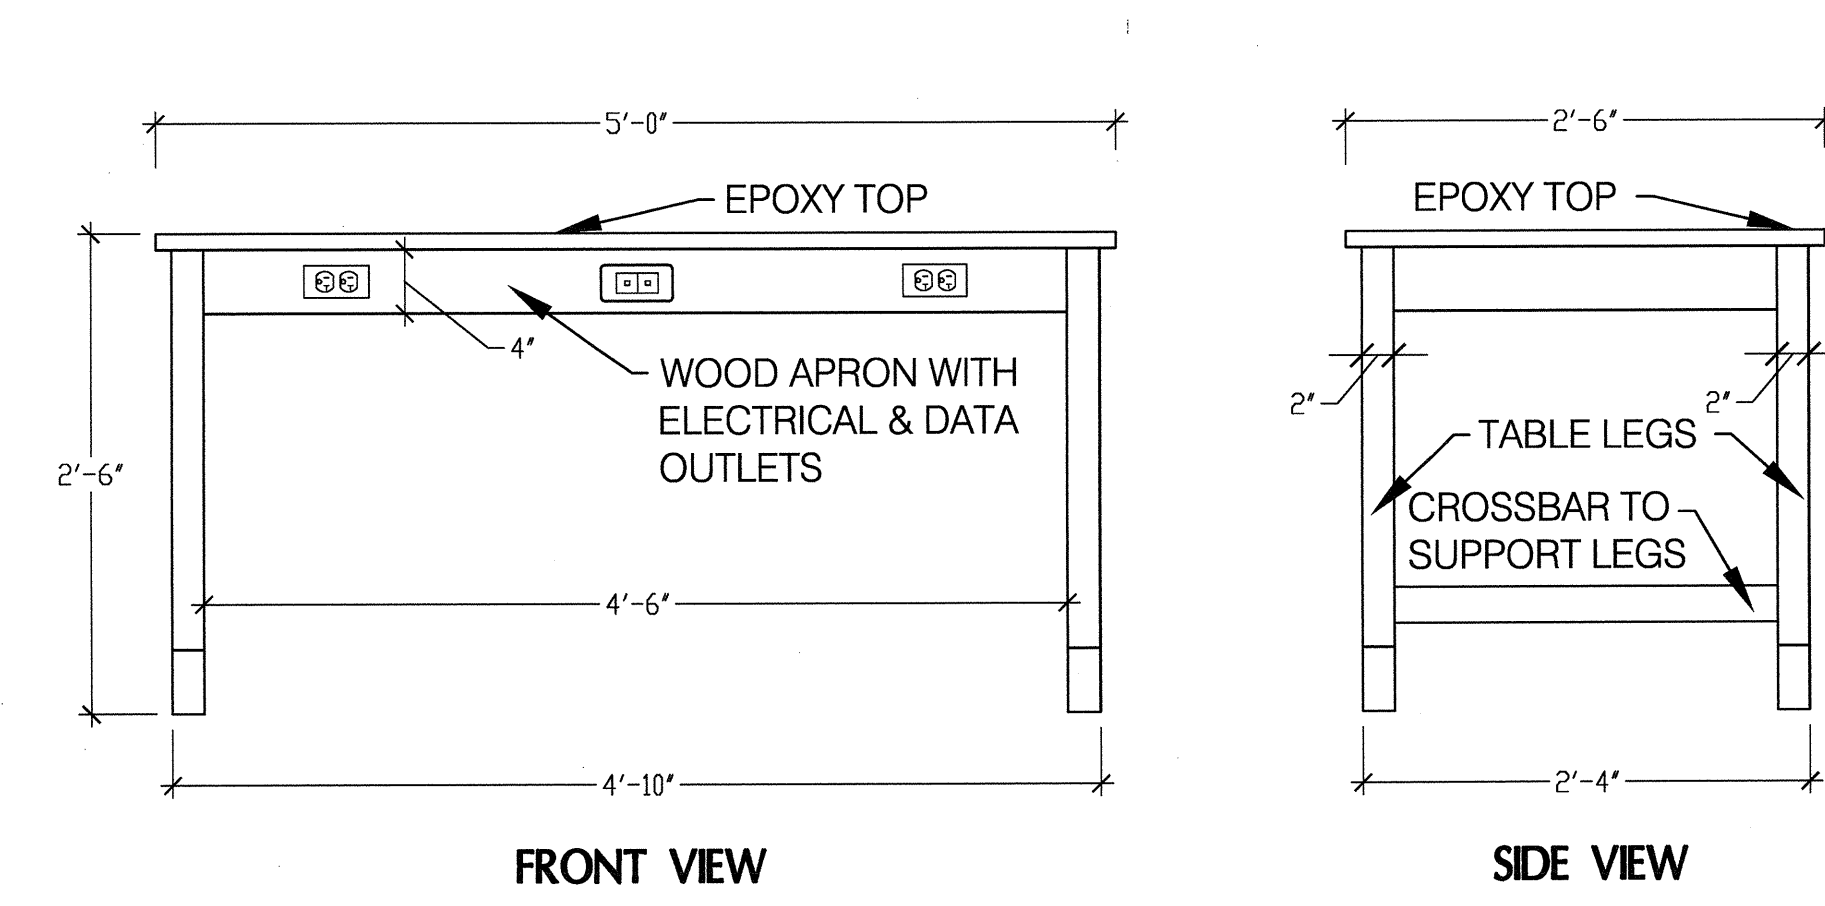

FRONT VIEW

B PRE-WIRED TABLE TYPE T08

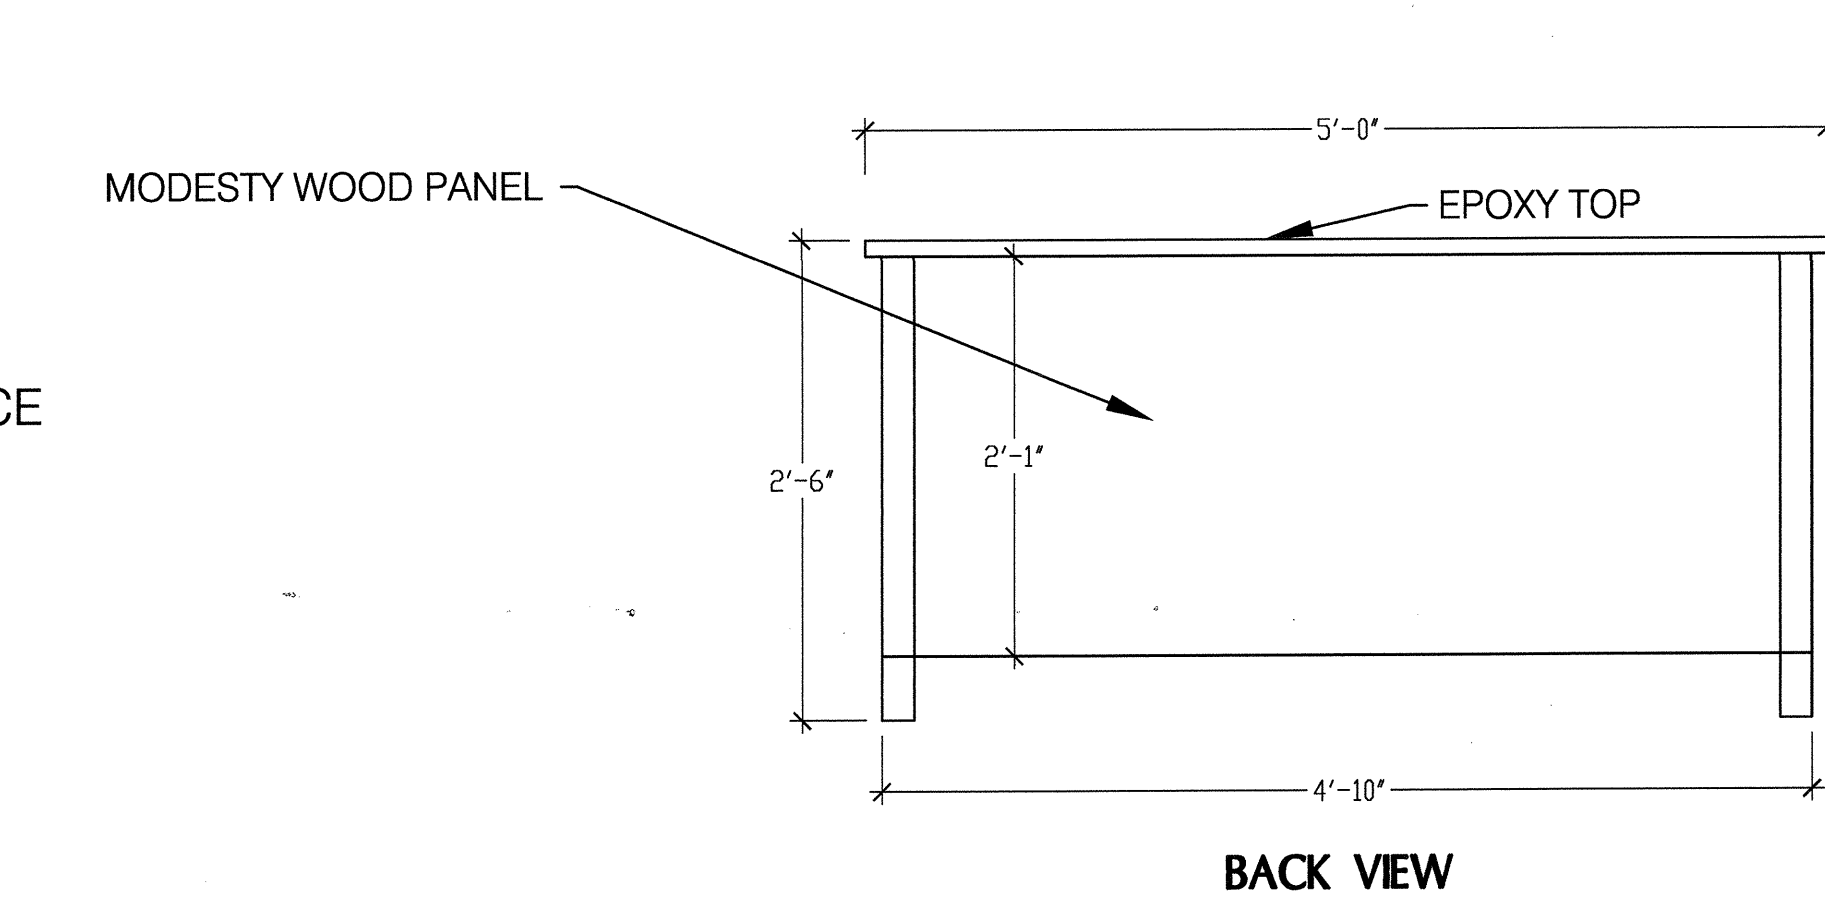

BACK VIEW

C PRE-WIRED TABLE TYPE T08

NOTES:

PRE-WIRED TABLES FOR ELECTRICAL & DATA OUTLETS. PROVIDE ELECTRICAL RECEPTACLES, RECEPTACLE BOX, FACE PLATE & 8 FEET EXTENSION CORD WITH PLUG. PROVIDE DATA RECEPTACLE, RECEPTACLE BOX, FACE PLATE & 8 FEET DATA EXTENSION CORD.

CROSSBARS TO SUPPORT LEGS SHALL BE PROVIDED ON THE SIDES AND BACK OF TABLES.